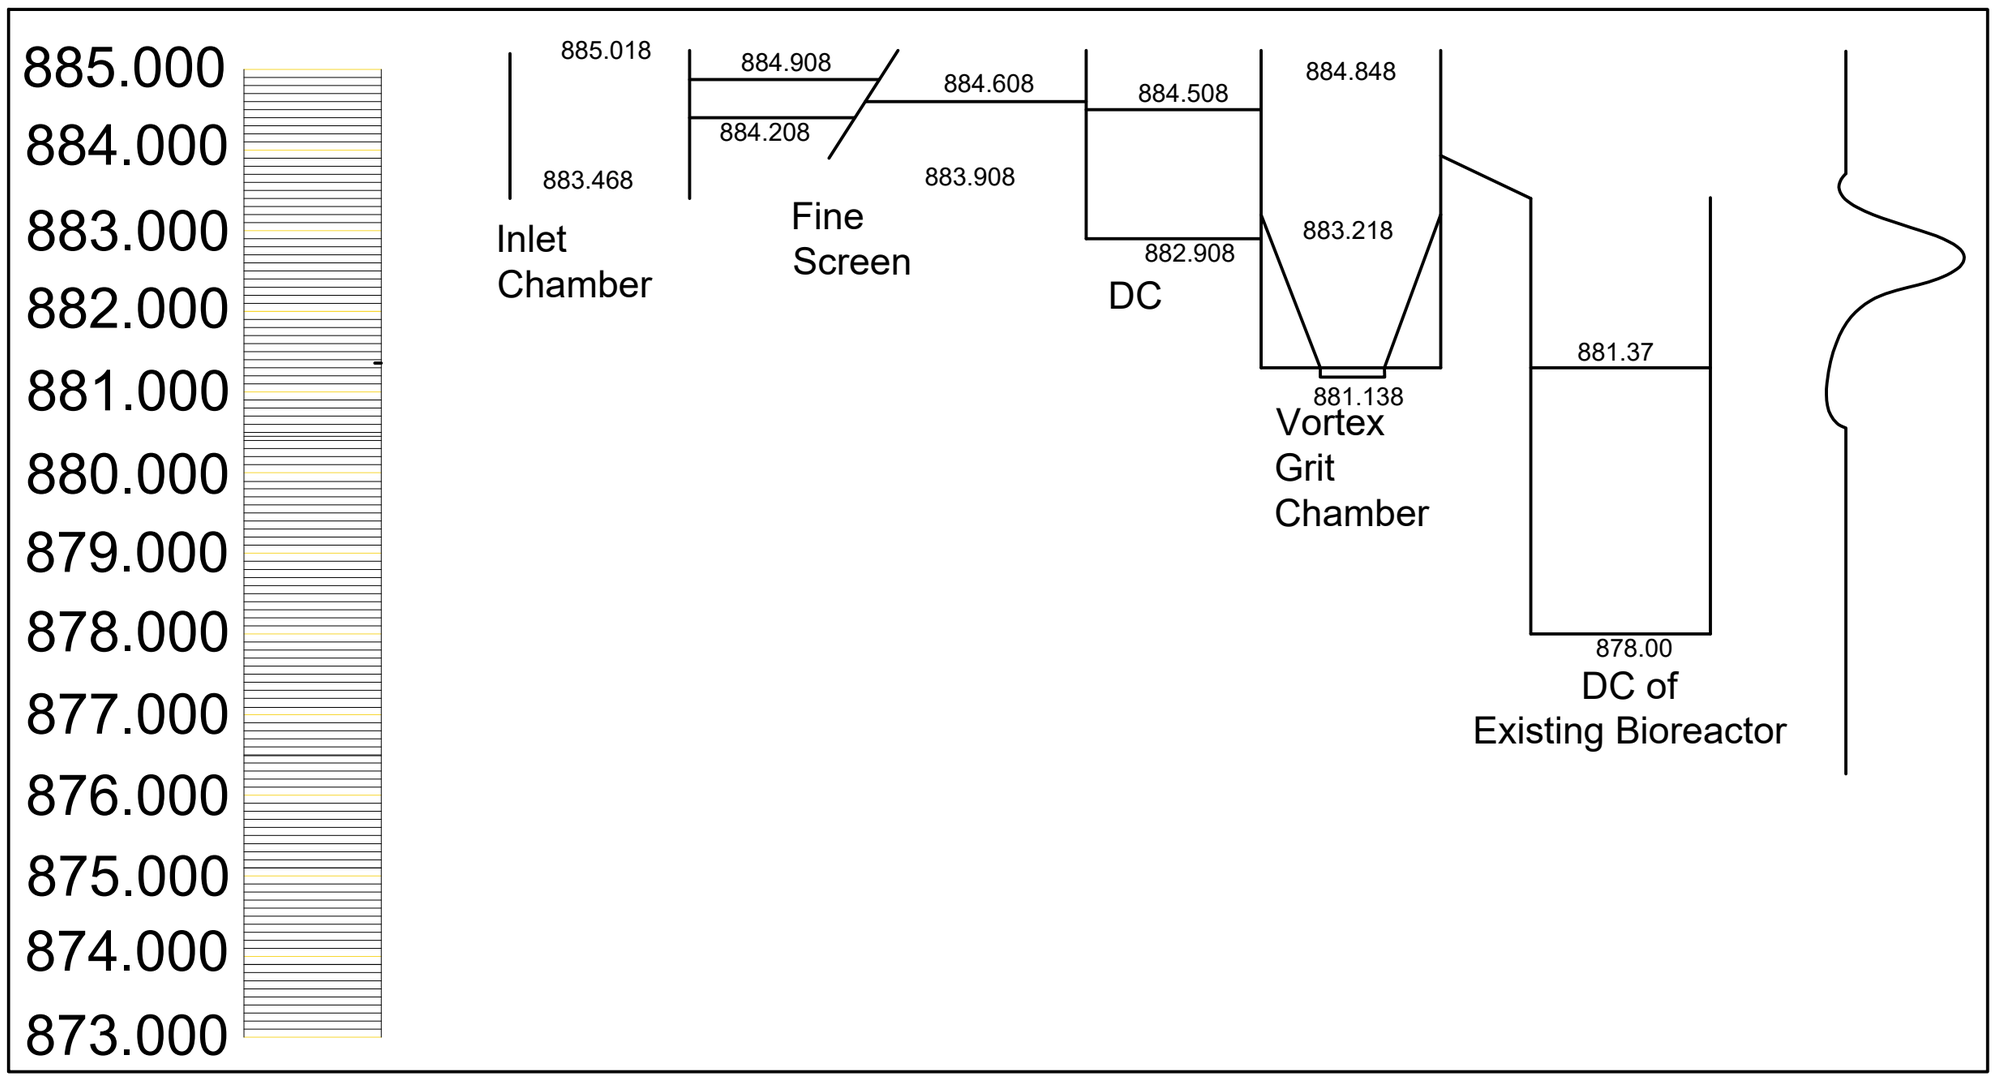

REV.	DATE OF ISSUE	PREPARED BY	CHECKED BY	VALIDATED BY	PM	TENDER PURPOSE

CLIENT

BANGALORE WATER SUPPLY AND SEWERAGE BOARD

CONSULTANT

NJS ENGINEERS INDIA PVT. LTD

PROJECT

UPGRADATION OF 40 MLD RAJACANAL PHASE I PROJECT

TITLE

HYDRAULIC FLOW DIAGRAM OF 40MLD PHASE-I PRIMARY TREATMENT UNITS AT RAJACANAL

(SHEET-1 OF 2)

DRAWN BY :	PR	VERIFIED BY :	VC
DESIGNED BY:	VC	APPROVED BY :	AGN

SCALE:	DRG. NO.	DATE	REV.
NTS	NJSKI/BLR/DPR/RAJ1-40/STP/HFD/7B	15-12-22	R0